
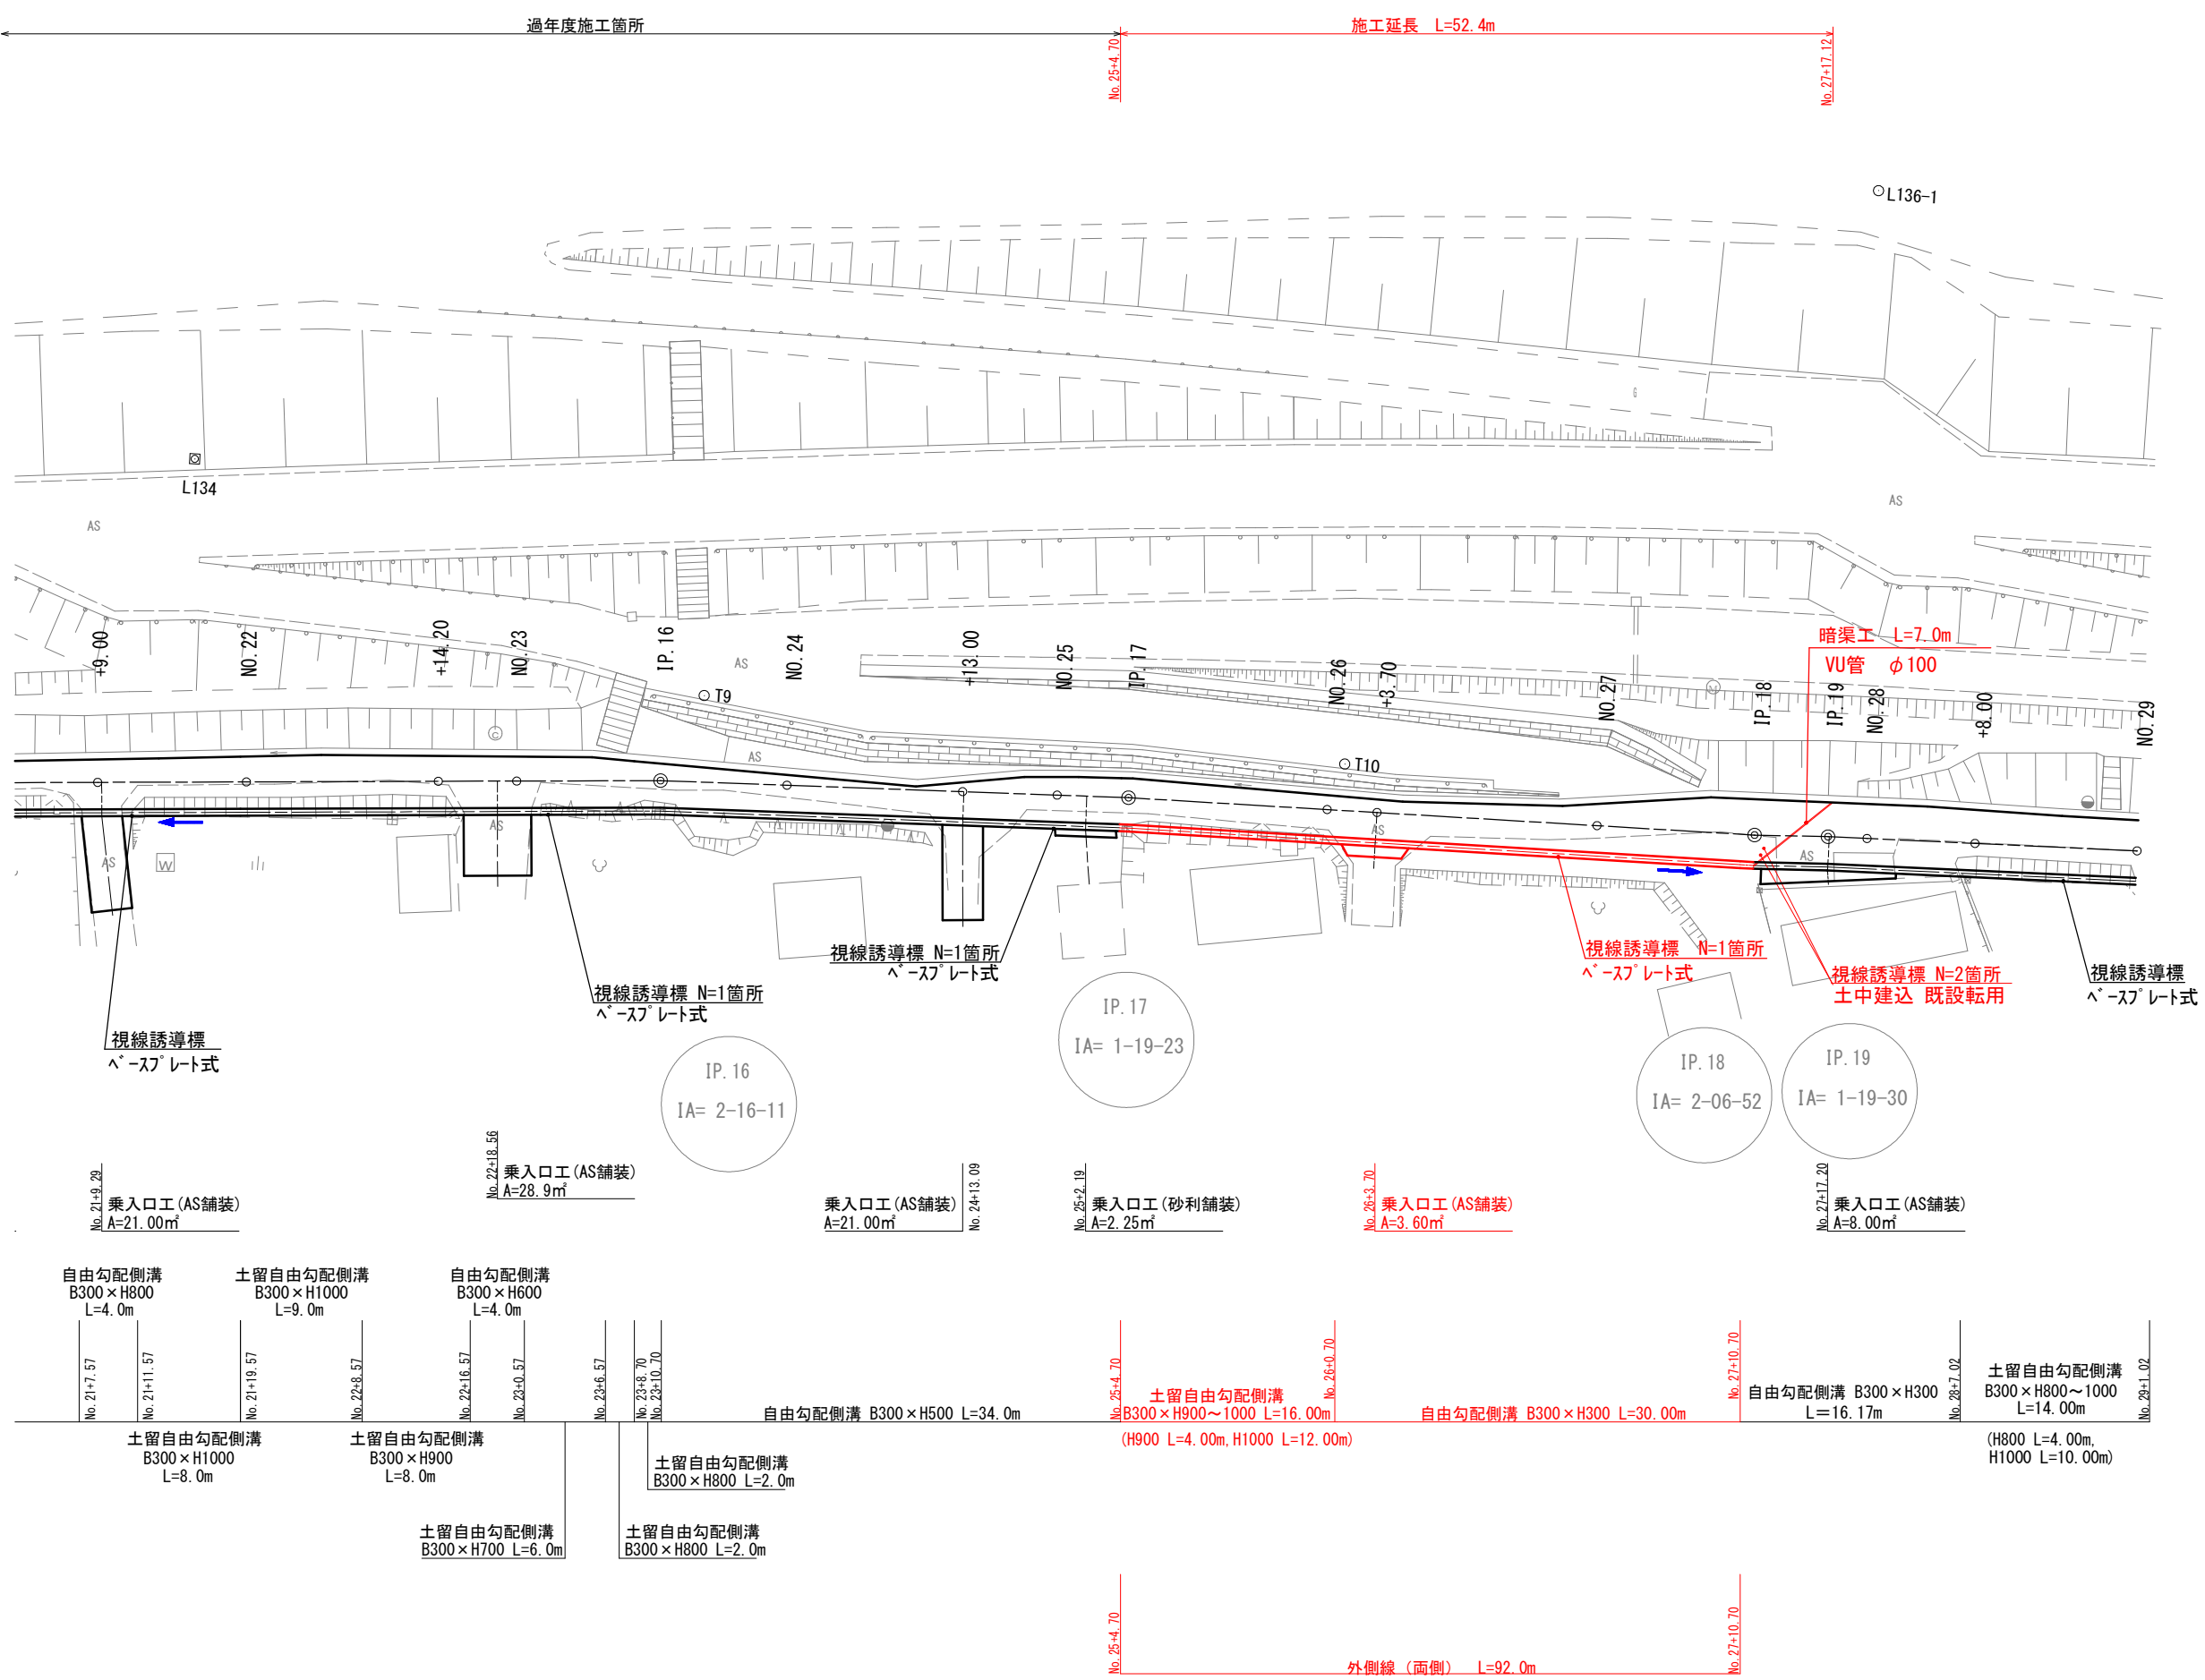


平面図


縮尺 1 : 250 (A1)

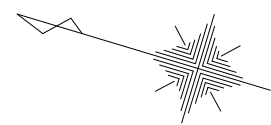

令和8年度			
南建第35号 白根2-126号線道路改良工事			
図名	平面図		縮尺 図示
	工事場所	新潟市南区 大郷	地内
1			
新潟市南区役所建設課			


縦断面図

縮尺 VS=1:100
HS=1:500 (A1)

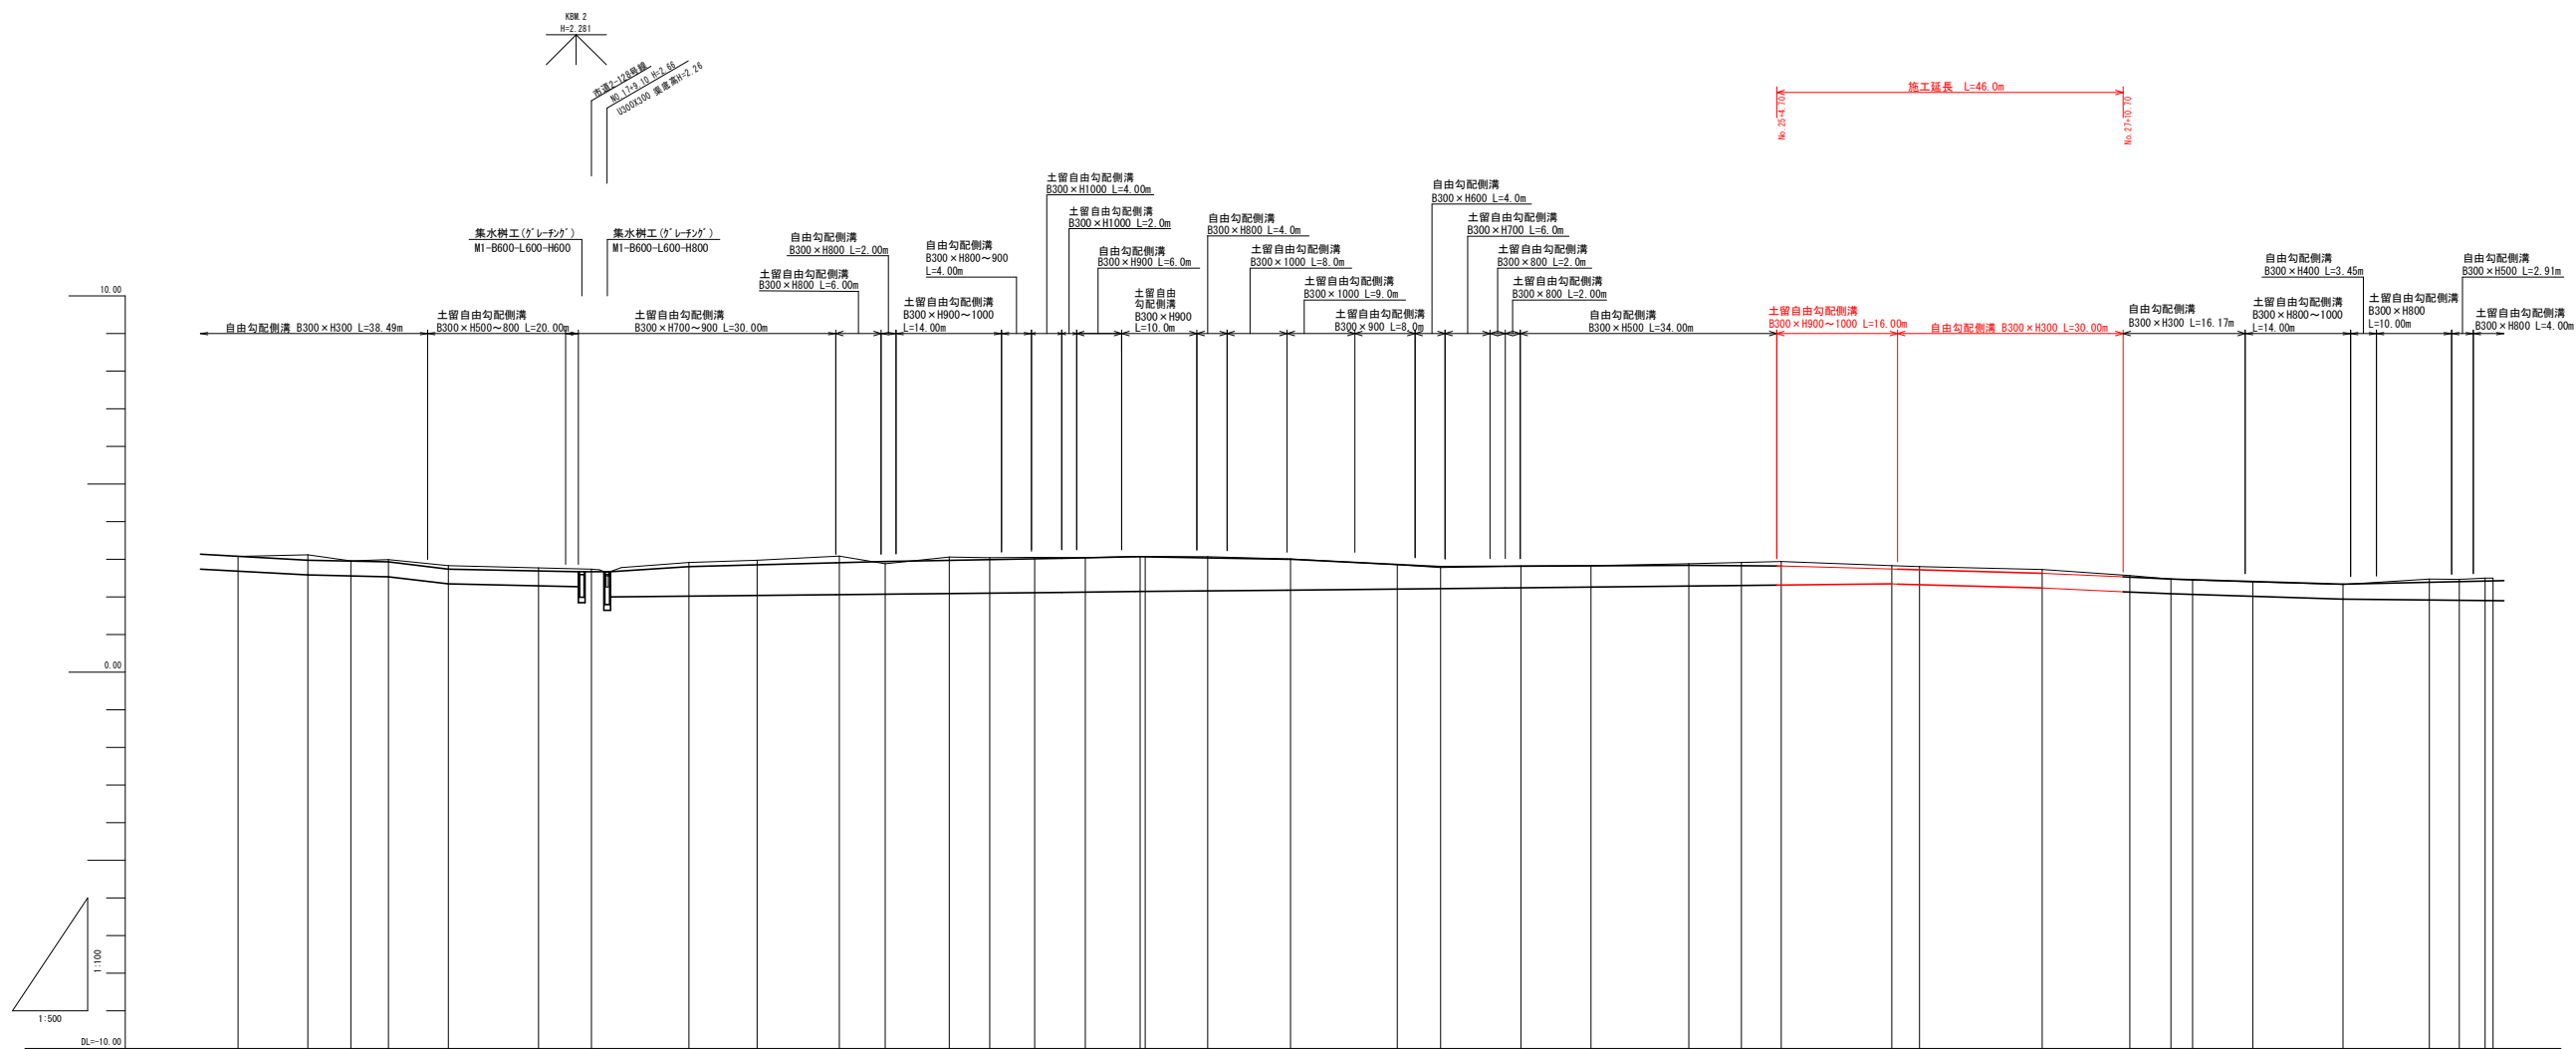

勾 配																													
計 画 高 (側溝天端高)	3.02	2.98	2.93	2.90	2.76	2.69	2.67	2.67	2.67	2.67	2.67	2.67	2.67	2.67	2.67	2.67	2.67	2.67	2.67	2.67	2.67	2.67	2.67	2.67	2.67	2.67	2.67	2.67	
渠底勾配																													
渠 底 高	2.607	2.595	2.588	2.585	2.585	
地 盤 高	3.08	3.12	2.96	2.88	2.88	
追 加 距 離	600.00	320.20	315.00	320.00	327.97	340.00	347.00	360.00	368.05	380.00	386.10	394.63	400.00	408.00	412.70	420.00	420.69	429.00	440.00	464.20	460.00	470.64	480.00	493.00	500.00	505.28	530.00	533.70	
単 距 離	10.00	9.30	5.70	5.00	7.97	12.03	7.00	12.00	9.05	10.65	6.10	6.53	5.37	6.00	6.70	7.20	7.08	6.31	11.00	14.20	5.80	10.64	9.36	13.00	7.00	5.36	14.72	3.70	
測 点	NO.15	IP.11	+15.00	NO.16	IP.12	NO.17	-7.00	NO.18	IP.13	NO.19	-4.10	IP.14	NO.20	-4.00	+12.70	NO.21	11.10	-4.00	NO.22	+14.20	NO.23	IP.16	NO.24	+13.00	NO.25	IP.17	NO.26	-3.70	NO.27
曲 線																													

縮尺 1 : 50 (A1)






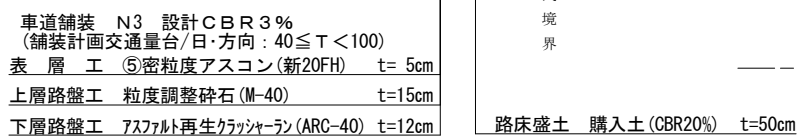


縮尺 1 : 50



凡 例		
	C1	掘 削
	C2	床 掘
	R1	埋 戻 C (購入土) $1m \leq W$
	R2	埋 戻 D (購入土) $W < 1m$
	R3	埋 戻 D (転用土) $W < 1m$
	B1	路 床 盛 土
	B2	路 体 盛 土
	B3	土 羽 土
	L	盛土法面整形

横断面図 縮尺 S=1:100 (A1)

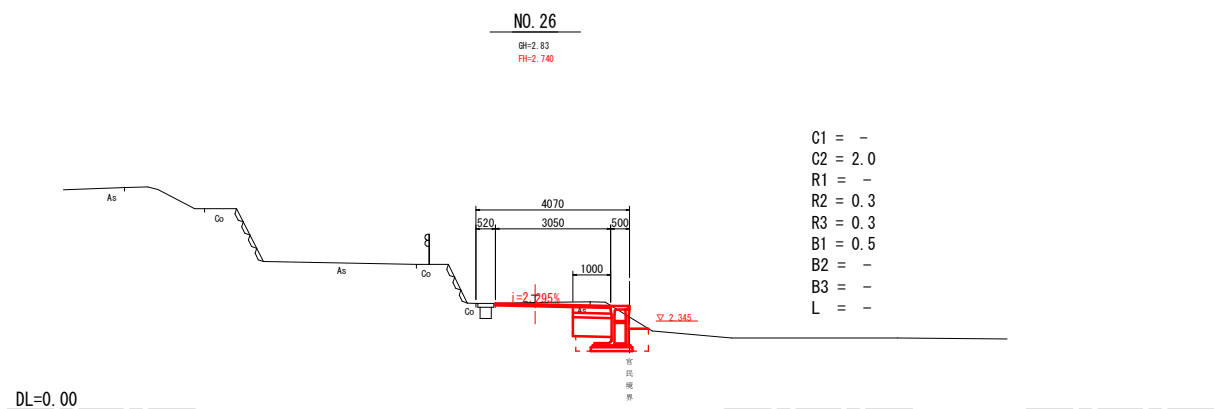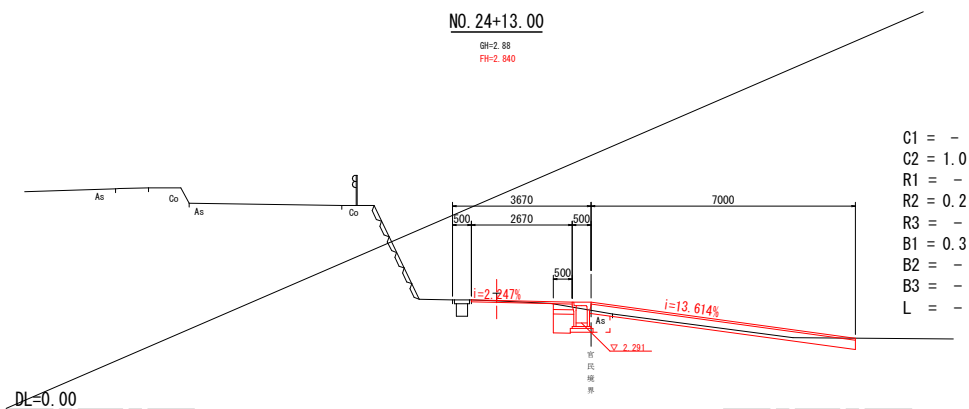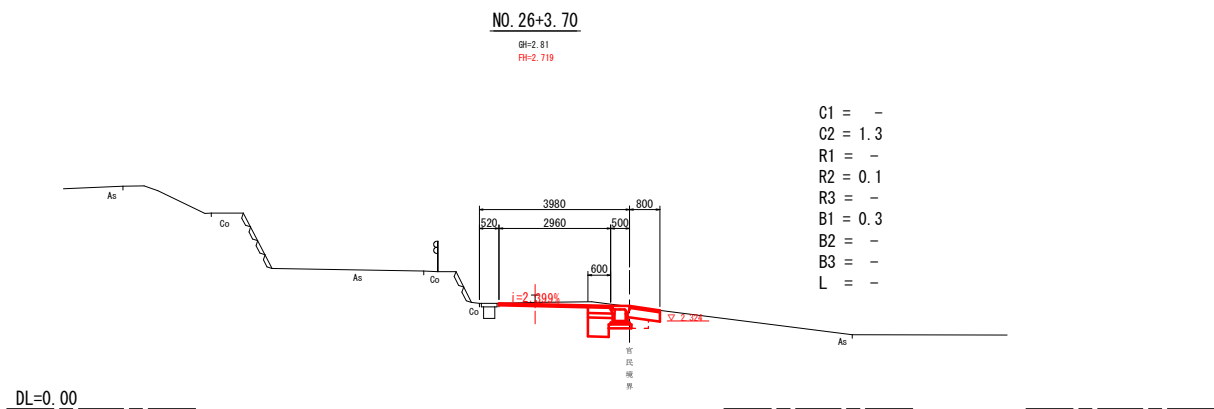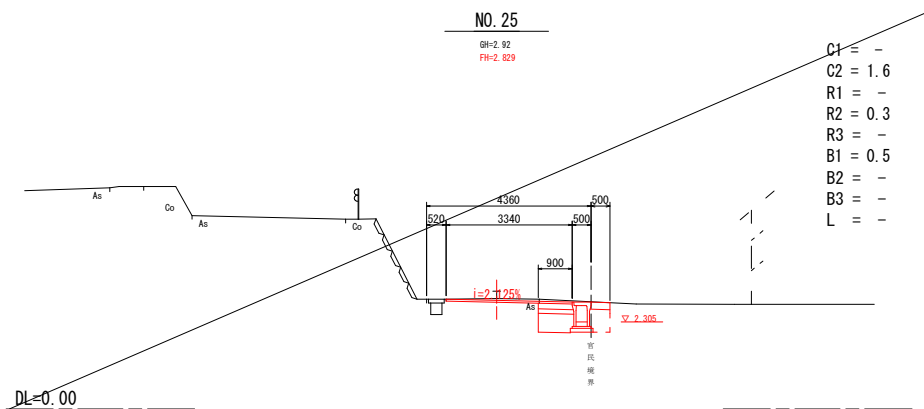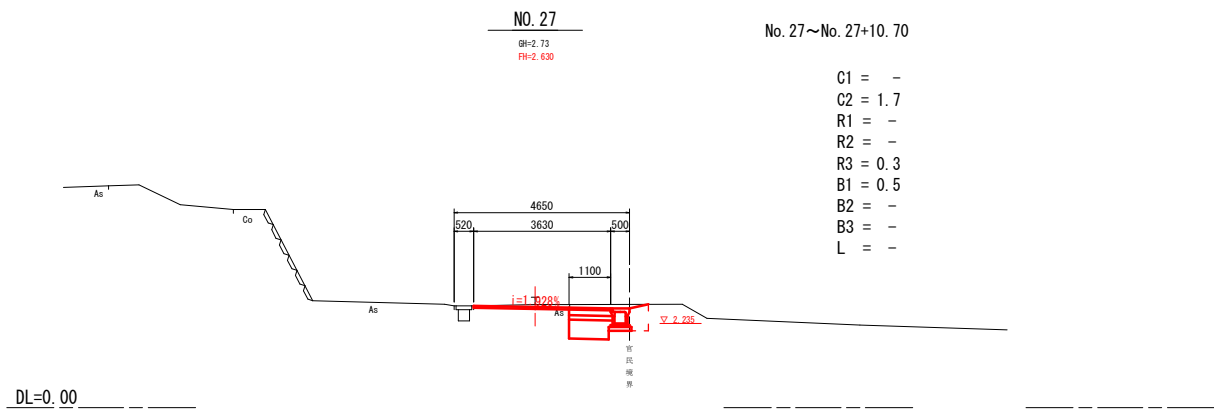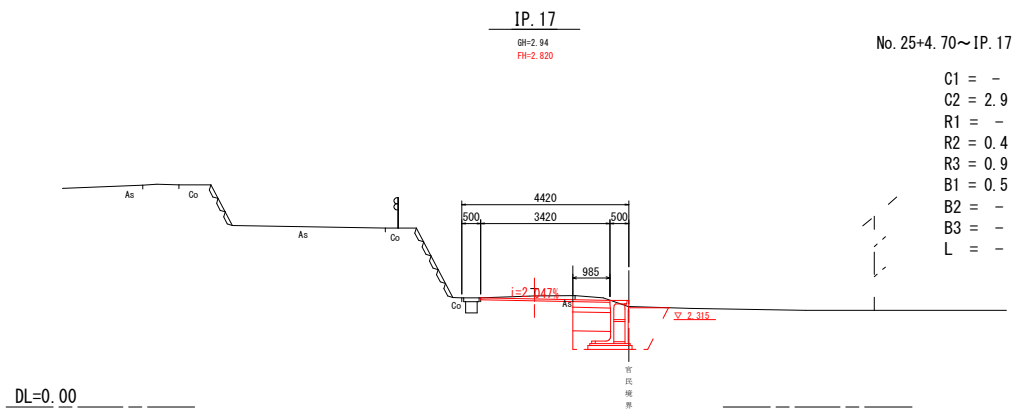

凡例


C1	掘削
C2	床掘
R1	埋戻C(購入土) 1m≦W
R2	埋戻D(購入土) W<1m
R3	埋戻D(転用土) W<1m
B1	路床盛土
B2	路体盛土
B3	土羽土
L	盛土法面整形

小構造物構造図 (参考図) (A3)

自由勾配側溝300型

S=1:20


ゲレーチング^g 蓋を10mに1枚設置

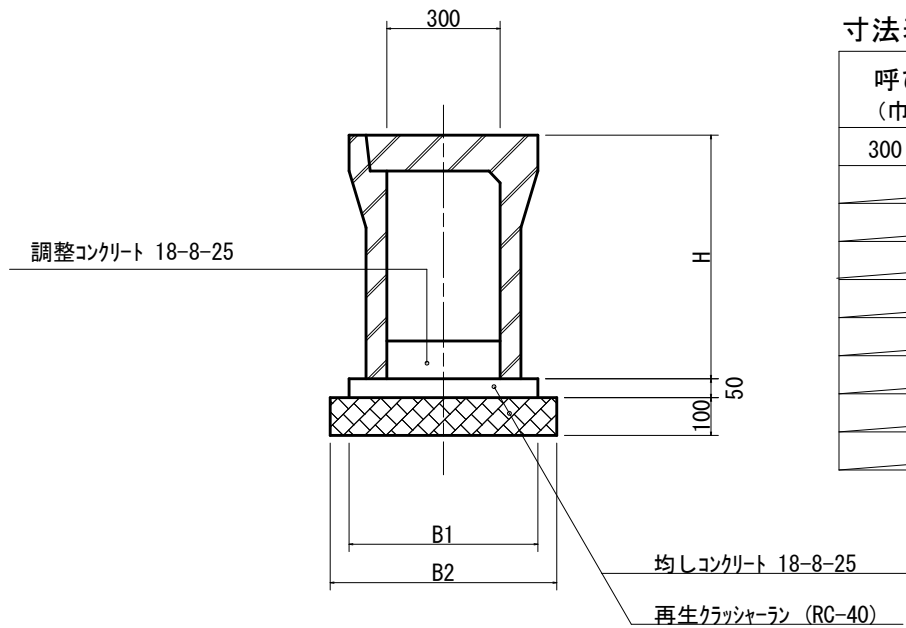

土留自由勾配側溝300型


S=1:20

ゲレーチング 蓋を10mに1枚設置

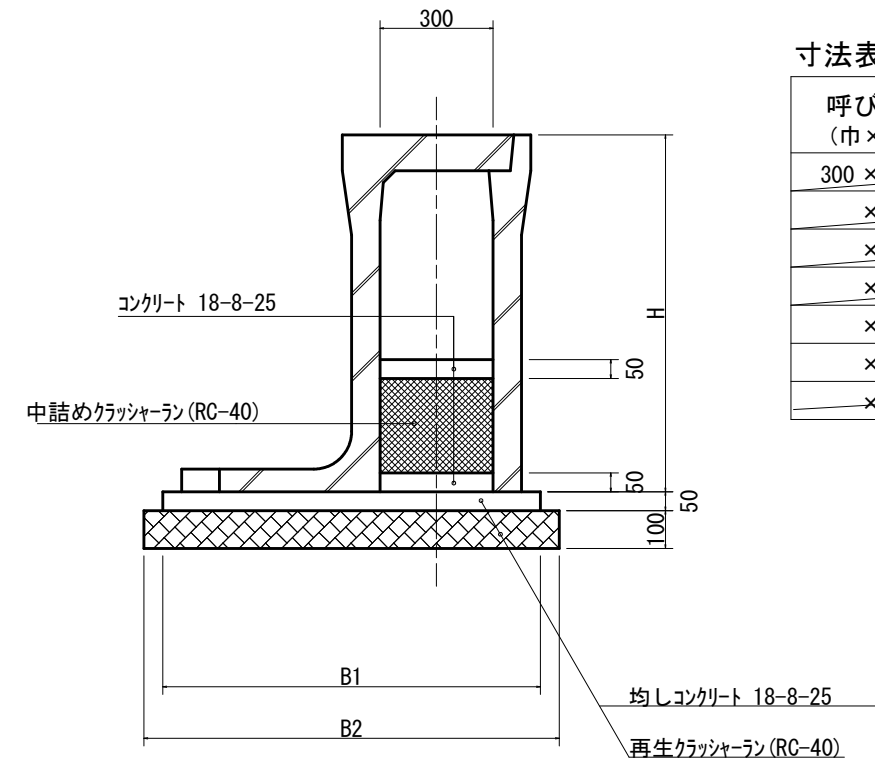

暗渠工


S=1 : 20

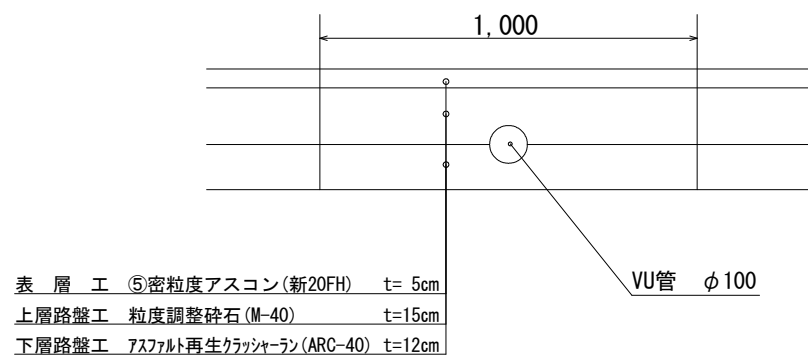

延長 : 7.0m
床掘 : 1.9m³
舗装工 : 7.0m²
路盤工 : 7.0m²


視線誘導標

S=1 : 20

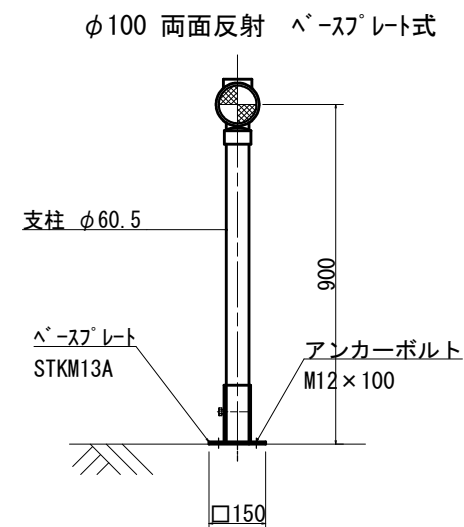

自由勾配側溝展開図

縮尺 VS=1: 15
HS=1:150 (A1)

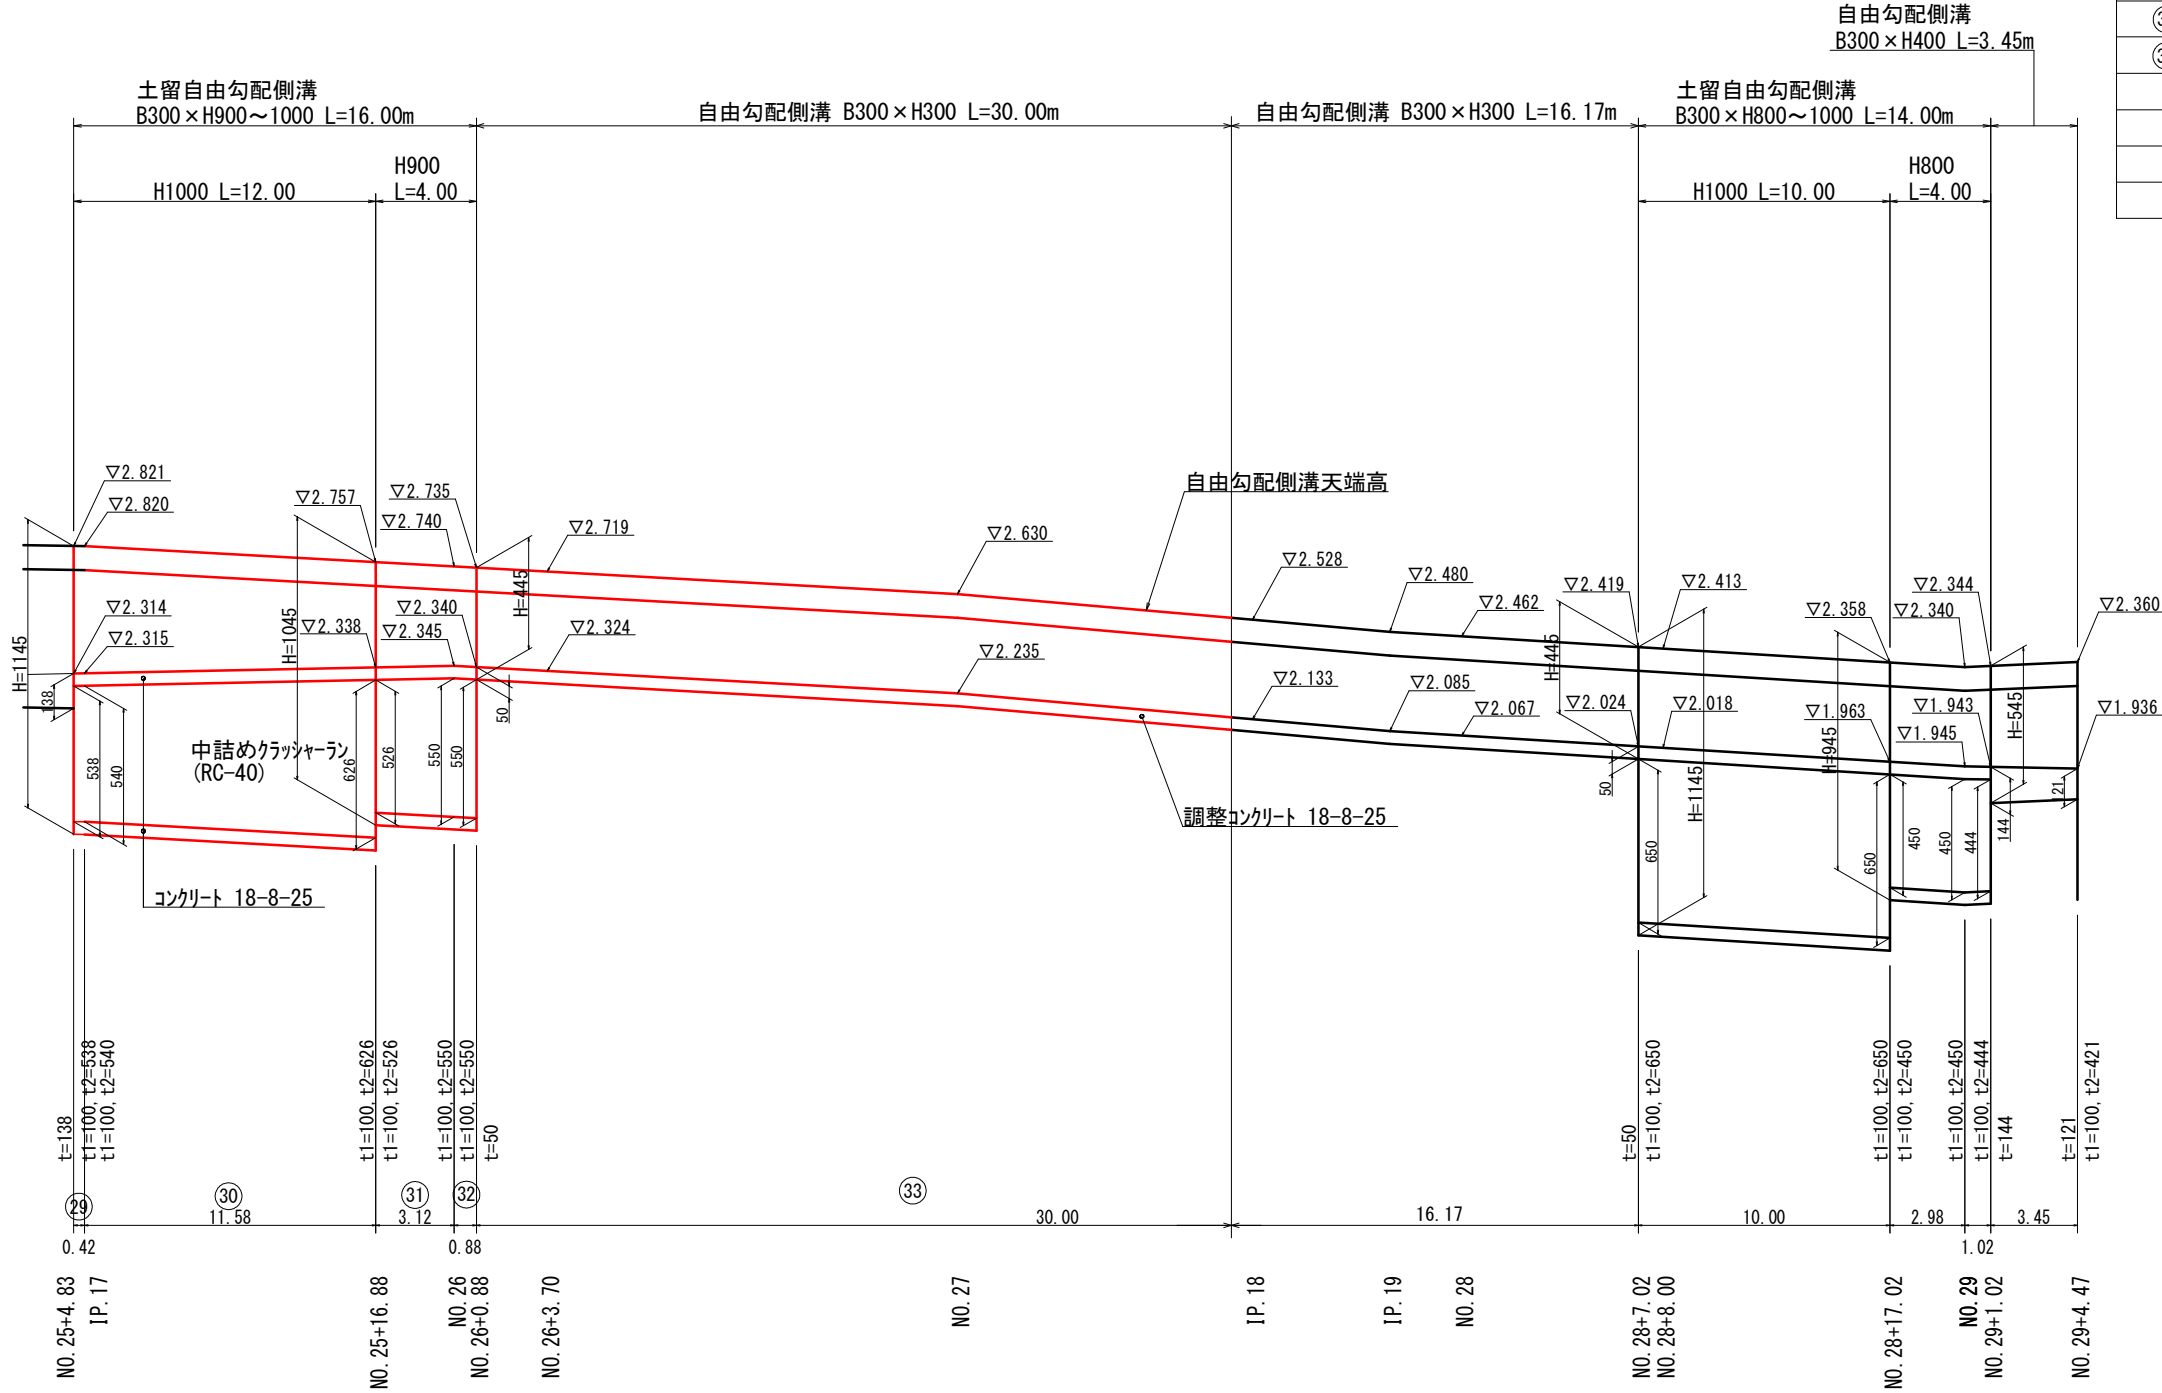


区 間	延長 L	幅B	調整コンクリート			中詰めクラッシャーラン		
			高さ (m)		V (m3)	高さ (m)		V (m3)
②9	0.42	0.30	0.100	0.100	0.01	0.538	0.540	0.07
③0	11.58	0.30	0.100	0.100	0.35	0.540	0.626	2.03
③1	3.12	0.30	0.100	0.100	0.09	0.526	0.550	0.50
③2	0.88	0.30	0.100	0.100	0.03	0.550	0.550	0.15
③3	30.00	0.30	0.050	0.050	0.45			
計	46.00				0.93			2.75

計算式 V= [平均高]×B×L


舗装工詳細図

縮尺 1 : 200 (A1)

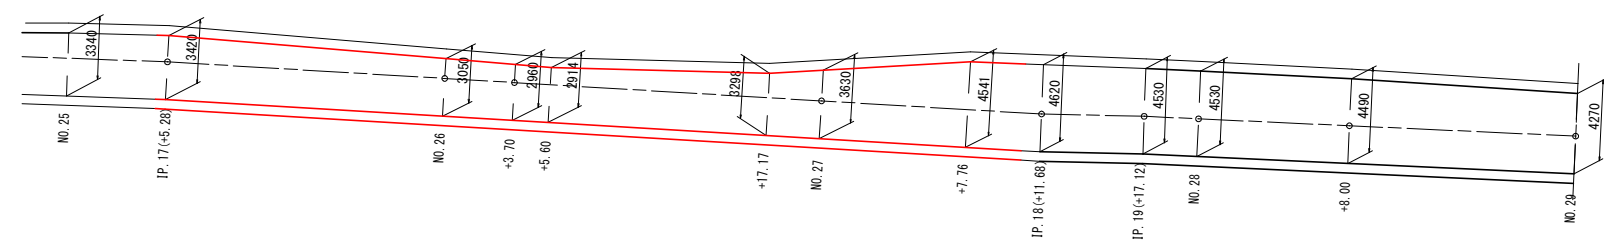

乗入口工

S=Free

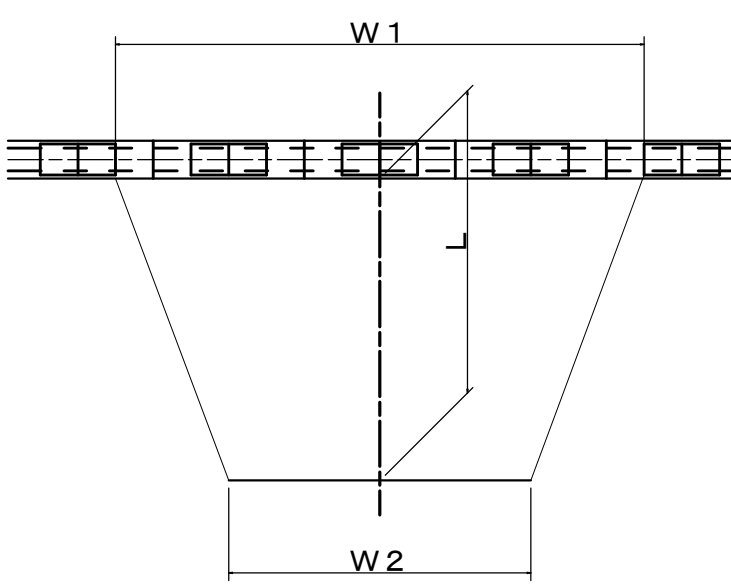

乗入口舗装構成




舗 装 構 成	
アスファルト舗装	
表 層 工	⑨密粒度アスコン(13F)B t= 5cm
路 盤 工	アスファルト再生クラッシャーラン(ARC-40) t=25cm

乗入口工寸法及び面積表

測 点	W 1 (m)	W 2 (m)	L (m)	A (㎡)	舗装の種類
No. 26+ 3. 7	5. 00	4. 00	0. 80	3. 60	アスファルト舗装

旧構造物撤去平面図

縮尺 1 : 250 (A1)

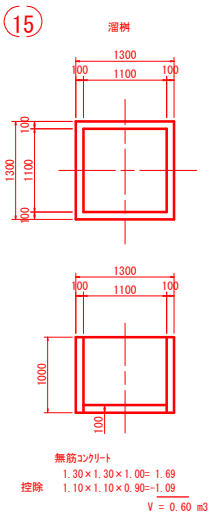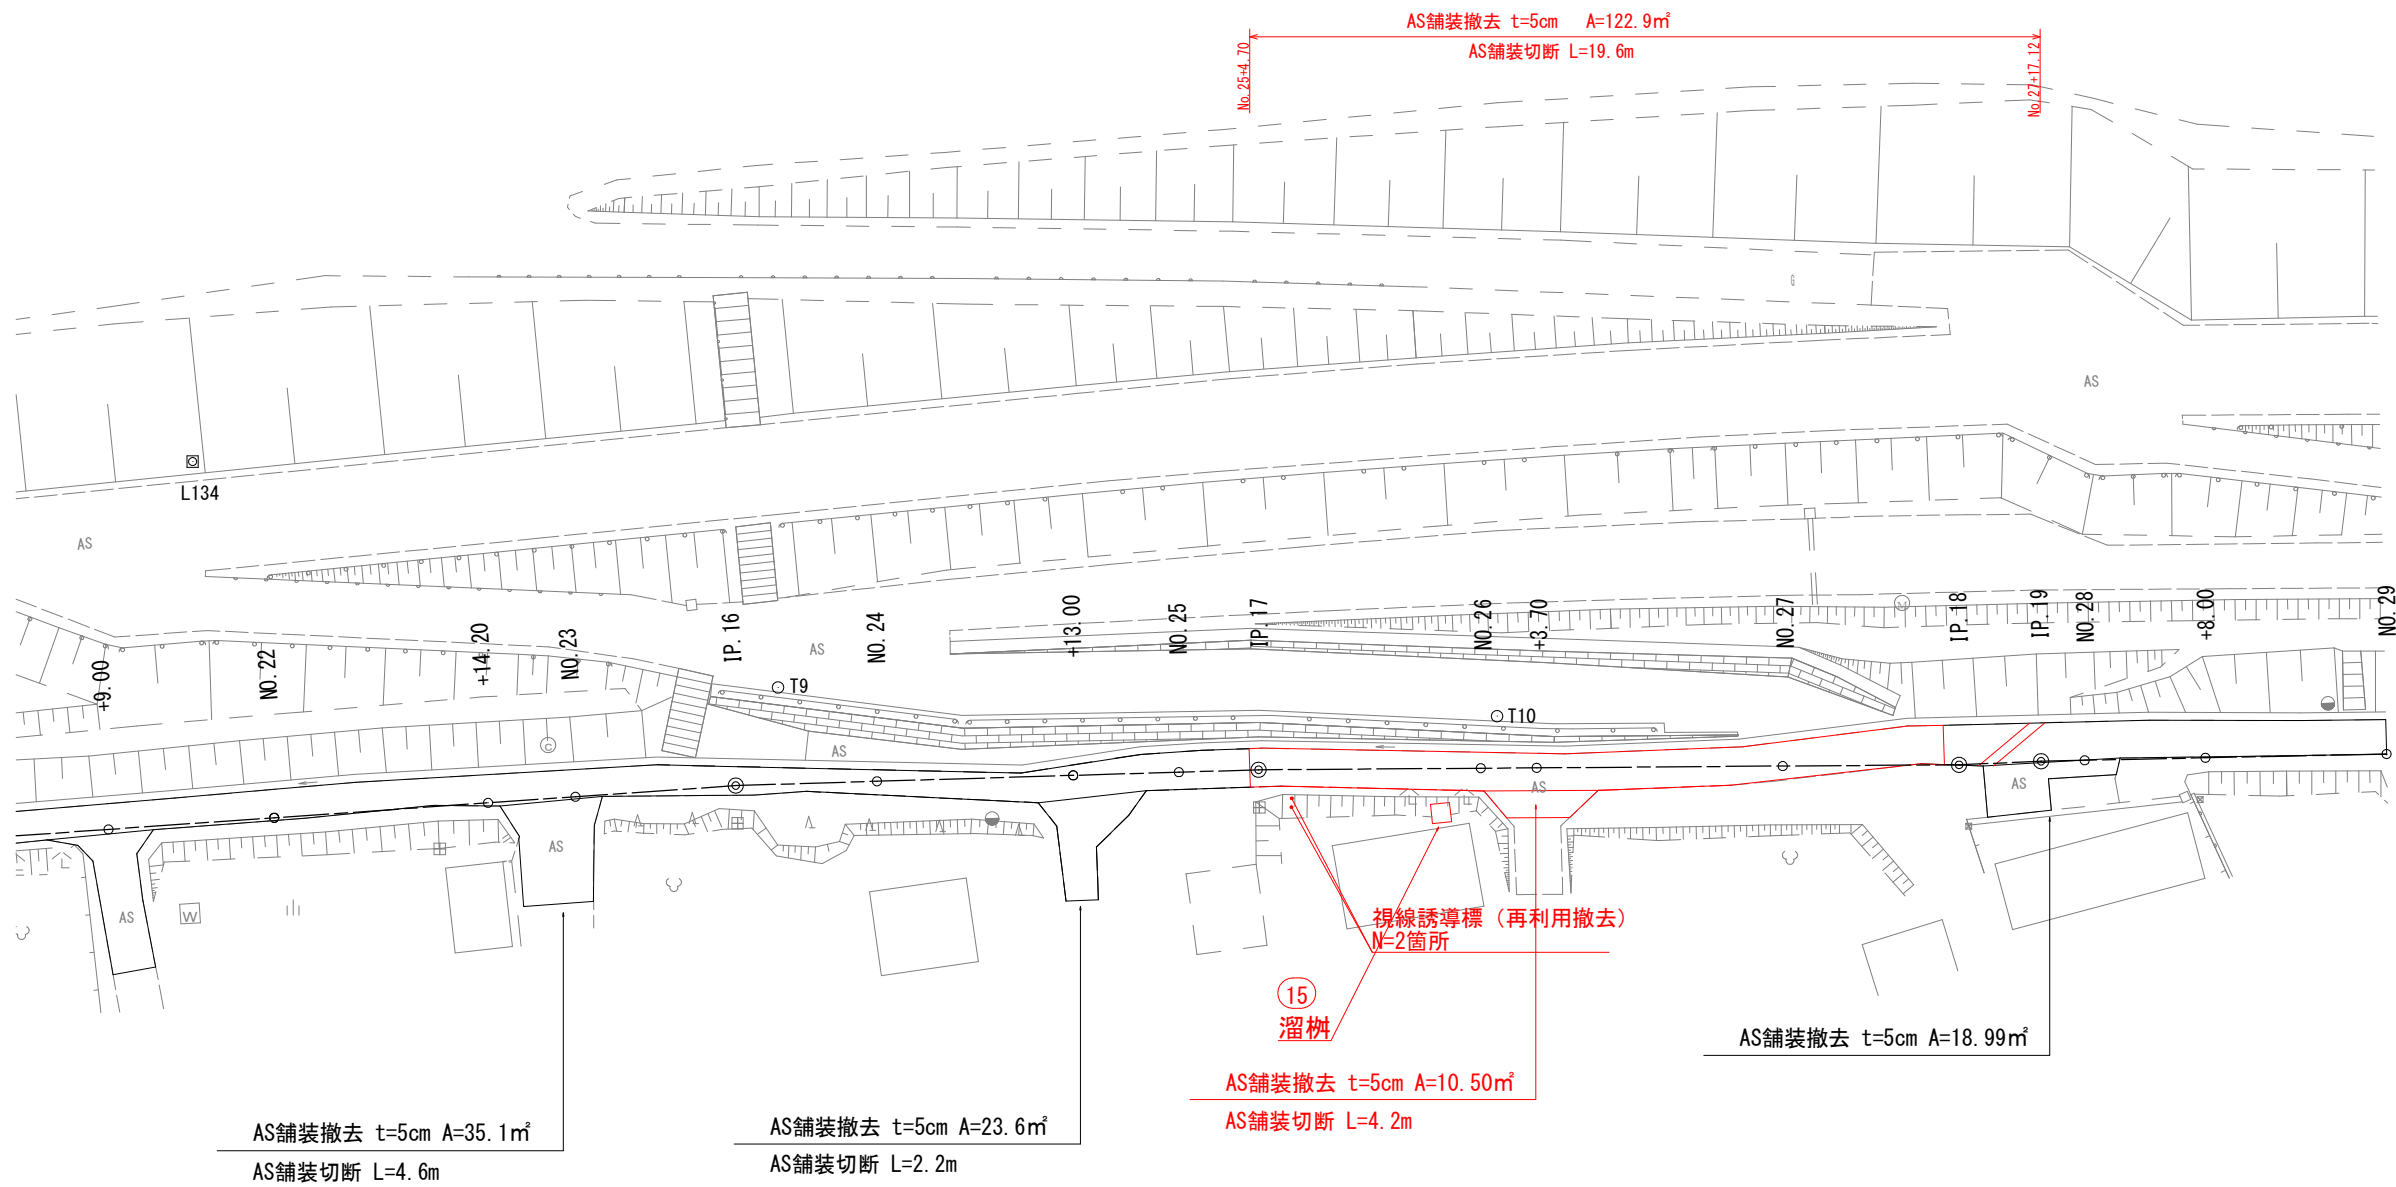 

令和8年度			
南建第35号 白根2-126号線道路改良工事			
図名	旧構造物撤去平面図	縮尺	図示
工事場所	新潟市南区	大郷	地内
8			
新潟市南区役所建設課			